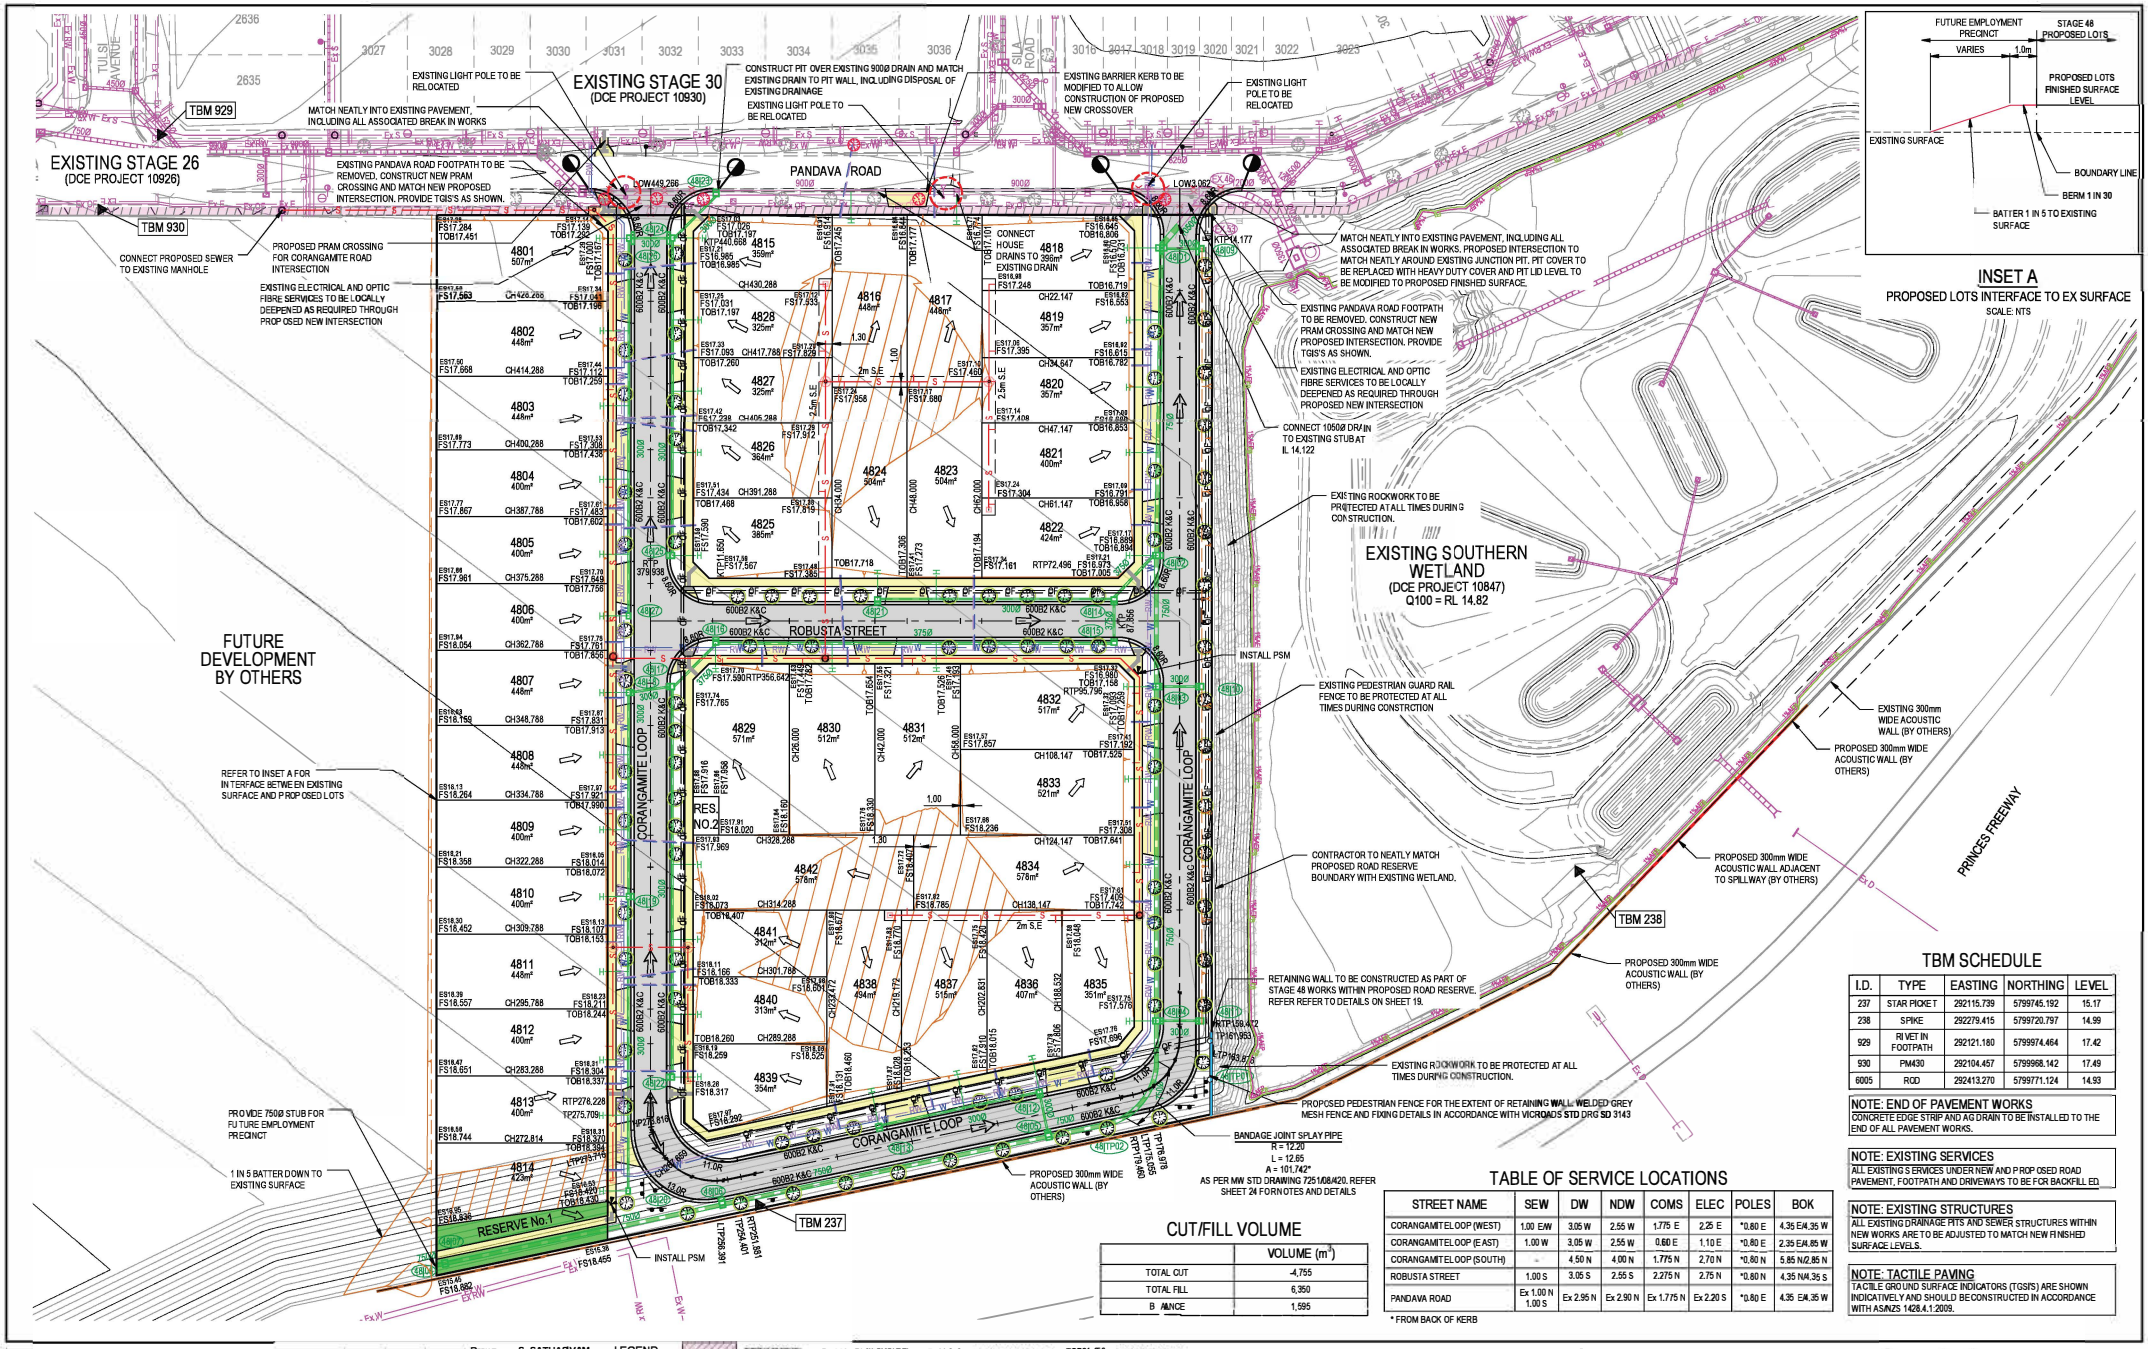


INSET A
PROPOSED LOTS INTERFACE TO EX SURFACE
SCALE: NTS

TBM SCHEDULE

I.D.	TYPE	EASTING	NORTHING	LEVEL
237	STAR PICKET	292115.739	5799745.192	15.17
238	SPIKE	292279.415	5799720.797	14.99
929	RIVET IN FOOTPATH	292121.180	5799974.464	17.42
930	PM430	292104.457	5799968.142	17.49
6005	RGD	292413.270	5799771.124	14.93

NOTE: END OF PAVEMENT WORKS
CONCRETE EDGE STRIP AND AG DRAIN TO BE INSTALLED TO THE END OF ALL PAVEMENT WORKS.

NOTE: EXISTING SERVICES
ALL EXISTING SERVICES UNDER NEW AND PROPOSED ROAD PAVEMENT, FOOTPATH AND DRIVEWAYS TO BE FOR BACKFILL ED.

NOTE: EXISTING STRUCTURES
ALL EXISTING DRAINAGE PITS AND SEWER STRUCTURES WITHIN NEW WORKS ARE TO BE ADJUSTED TO MATCH NEW FINISHED SURFACE LEVELS.

NOTE: TACTILE PAVING
TACTILE GROUND SURFACE INDICATORS (TGSIS) ARE SHOWN INDICATIVELY AND SHOULD BE CONSTRUCTED IN ACCORDANCE WITH AS/NZS 1428.4.1:2009.

CUT/FILL VOLUME

	VOLUME (m^3)
TOTAL CUT	-4,755
TOTAL FILL	6,350
BALANCE	1,595

TABLE OF SERVICE LOCATIONS

STREET NAME	SEW	DW	NDW	COMS	ELEC	POLES	BOK
CORANGAMITE LOOP (WEST)	1.00 E/W	3.05 W	2.55 W	1.775 E	2.25 E	*0.80 E	4.35 E/4.35 W
CORANGAMITE LOOP (EAST)	1.00 W	3.05 W	2.55 W	0.60 E	1.10 E	*0.80 E	2.35 E/4.85 W
CORANGAMITE LOOP (SOUTH)	-	4.50 N	4.00 N	1.775 N	2.70 N	*0.80 N	5.85 N/2.85 N
ROBUSTA STREET	1.00 S	3.05 S	2.55 S	2.275 N	2.75 N	*0.80 N	4.35 N/4.35 S
PANDAVA ROAD	Ex 1.00 N 1.00 S	Ex 2.95 N	Ex 2.90 N	Ex 1.775 N	Ex 2.20 S	*0.80 E	4.35 E/4.35 W

* FROM BACK OF KERB

REV	DESCRIPTION	DATE	AMEND	APPD
2	ROAD NAMES UPDATED	18/05/26	RY	RMS
1	DRAINAGE AMENDMENTS	19/09/25	KS	RMS
0	CONSTRUCTION ISSUE	01/08/25	CB	RMS

Written dimensions to be considered over scale. Contractor shall check and verify all dimensions on site. Discrepancies to be brought to the attention of the Superintendent.

Drawn S. SATHASIVAM Date 10/02/2025 AN 5471002
Designed K. SABESHKUMAR Date 25/02/25 AN 5321002
Checked R. SABER Date 07/03/25 AN 1481639
Reg. Eng. R. SABER Date 26/07/25
Reg. No. PE0007117

© Dalton Consulting Engineers Pty Ltd

LEGEND

EXISTING FOOTPATH; EXISTING SW DRAIN & PIT; EX. SEWER MAIN & MANHOLE; EXISTING GAS; EXISTING WATER; EXISTING RECYCLED WATER; EX. OPTIC FIBRE CONDUITS; EXISTING ELECTRICITY; EXISTING OPTIC FIBRE; EXISTING BATTER; EXISTING NBN PIT; FILLING OVER 300mm; ES26.00 EX. SURFACE LEVEL; LIMIT OF WORKS; EX KERB/FOOTPATH TO BE REMOVED; ASPHALT PAVEMENT; FOOTPATH | DRIVEWAY; EXISTING FENCE; OVERLAND FLOW; DRAINAGE RESERVE; EXISTING MINOR CONTOUR; EXISTING MAJOR CONTOUR; EXISTING ROCKWORK; PROPOSED PEDESTRIAN FENCE; FS21.650 FINISHED SURFACE LEVEL; FS22.650 EXISTING SURFACE LEVEL (MIN 1:150); TOB21.650 TOP OF BATTER LEVEL; SW DRAIN & PIT; SEWER MAIN & MANHOLE; PROP. 300mm WIDE ACOUSTIC WALL (BY OTHERS); EX. 300mm WIDE ACOUSTIC WALL; PROP. 200mm WIDE ACOUSTIC WALL ADJACENT TO SPILL WAY (BY OTHERS); EX. TREE TO BE REMOVED; EXISTING ELECTRICAL PIT; EX. ELECTRICAL SERVICE PILLAR; EXISTING LIGHT POLE; EXISTING TREE

Coordinates: MGA94
Levels: AHD

BEFORE YOU DIG www.byda.com.au

DEVELOPMENT VICTORIA

Scale @ A1/A3 1:500/ 1:1000

RIVERWALK
STAGE 48
GEELONG ROAD, WERRIBEE
WYNDHAM CITY COUNCIL
DETAIL PLAN

Drawing No: 10948DP01
Revision: 2
Sheet No: 03 of 24

DALTON CONSULTING ENGINEERS
ABN 79 429 221 043
melbourne wurundjeri T +61 3 9813 7400
geelong wadawurrung T +61 3 5246 1700
brisbane turrbal T +61 7 3374 9000
dceng.com.au E info@dceng.com.au

CONSTRUCTION